


開発区域内面積集計表		
区 分	面積 (㎡)	比率 (%)
宅 地	1472.44	99.09
道 路	6.10	0.41
そ の 他	7.44	0.50
合 計	1485.98	100.00

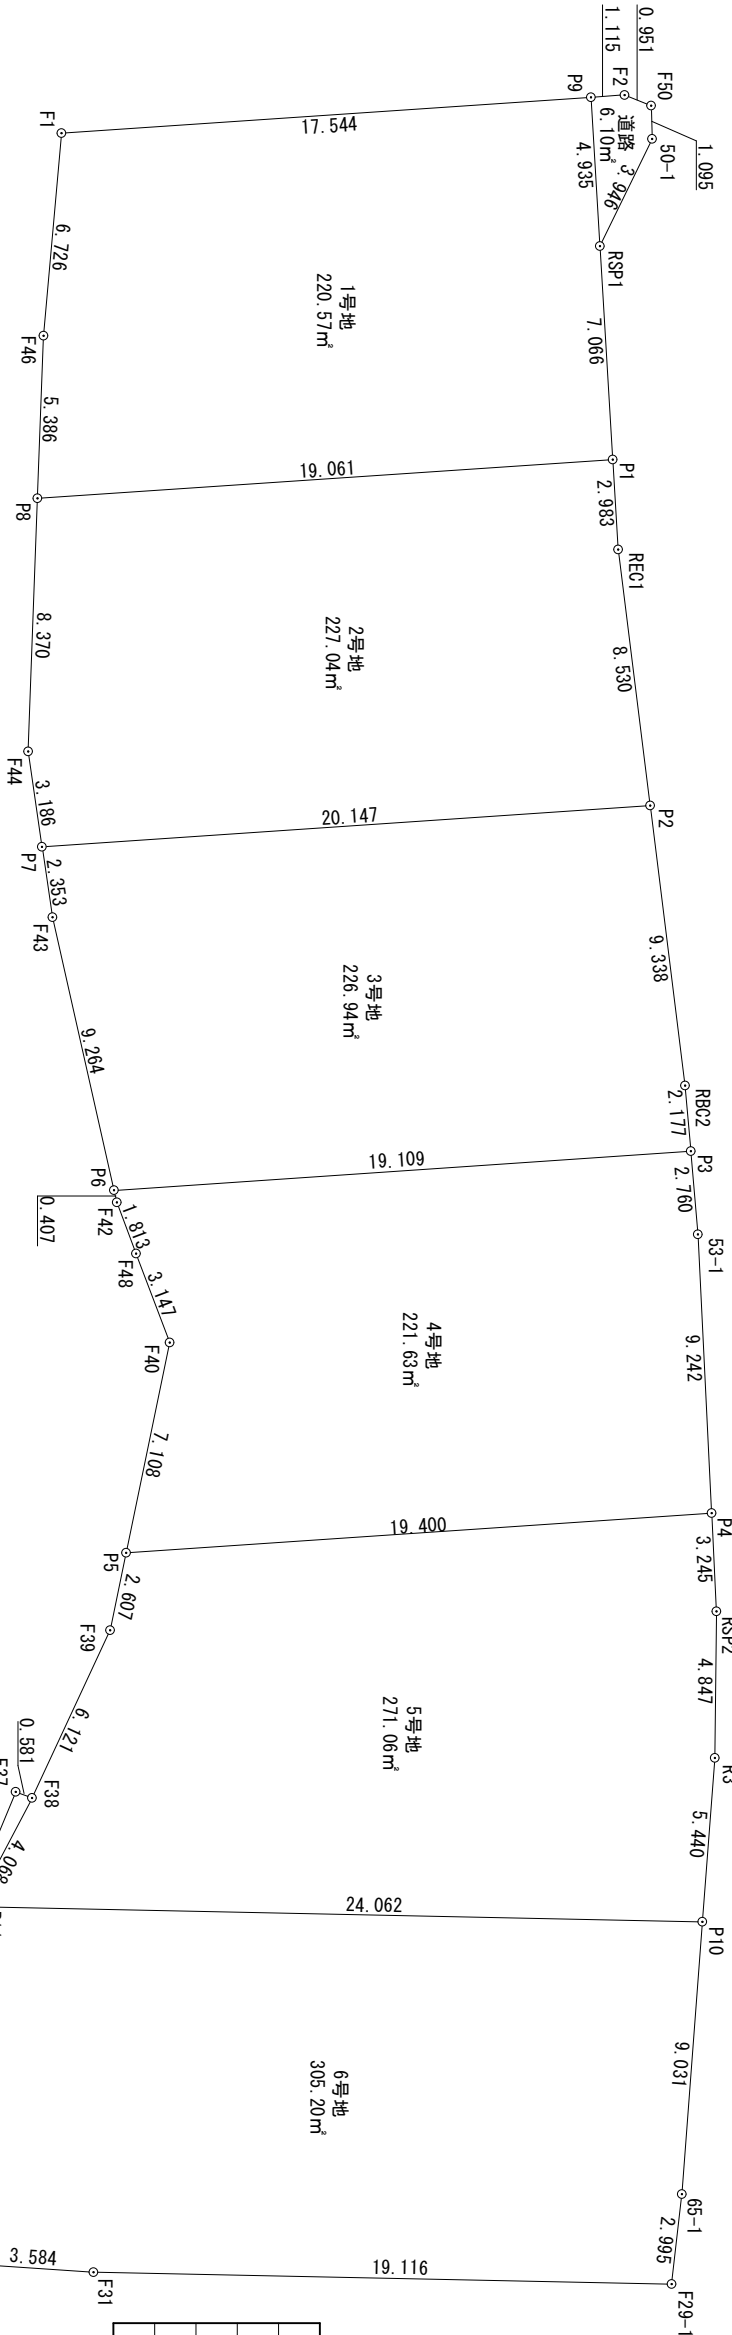

*** 座標面積計算表 (直角座標法) ***

地番	1号地	点名称	X座標	Y座標	$X_{n+1}-X_{n-1}$	$Y(X_{n+1}-X_{n-1})$
No.						
1		P9	-202273.497	-64843.825	11.231	-728260.99857500
2		RSP1	-202276.437	-64839.861	-7.149	463540.16628900
3		P1	-202280.646	-64834.186	-19.605	1271074.21653000
4		P8	-202296.042	-64845.423	-11.784	764138.46463200
5		F46	-202292.430	-64849.418	8.374	-543049.02633200
6		F1	-202287.668	-64854.168	18.933	-1227883.96274400
					倍面積	441.14020000
					面積	220.57010000
					地積	220.57㎡

*** 座標面積計算表 (直角座標法) ***

地番	2号地	点名称	X座標	Y座標	X _{n+1} - X _{n-1}	Y (X _{n+1} - X _{n-1})
1		P1	-202280.646	-64834.186	13.619	-882976.77913400
2		REC1	-202282.423	-64831.790	-6.407	415377.27853000
3		P2	-202287.053	-64824.626	-20.904	1355093.98190400
4		P7	-202303.327	-64836.502	-14.602	946742.60220400
5		F44	-202301.655	-64839.214	7.285	-472353.67399000
6		P8	-202296.042	-64845.423	21.009	-1362337.49180700
					倍面積	454.08229300
					面積	227.04174650
					地積	227.04㎡

*** 座標面積計算表 (直角座標法) ***

地番	3号地	点名称	X座標	Y座標	X _{n+1} -X _{n-1}	Y(X _{n+1} -X _{n-1})
No. 1		P2	-202287.053	-64824.626	11.205	-726359.93433000
2		R802	-202292.122	-64816.783	-6.321	409706.88533300
3		P3	-202293.374	-64815.002	-16.688	1081632.75337600
4		P6	-202308.810	-64826.267	-11.187	725211.44892900
5		F43	-202304.561	-64834.499	5.483	-355487.55801700
6		P7	-202303.327	-64836.502	17.508	-1135157.47701600
					倍面積	453.88171500
					面積	226.94085750
					地積	226.94㎡

*** 座標面積計算表 (直角座標法) ***

地番	4号地 点名称	X座標	Y座標	Xn+1-Xn-1	Y(Xn+1-Xn-1)
1	P3	-202293.374	-64815.002	13.848	-897558.14765600
2	53-1	-202294.962	-64812.744	-7.174	464966.62545600
3	P4	-202300.548	-64805.381	-21.256	1377503.17853600
4	P5	-202316.218	-64816.818	-10.093	654196.14407400
5	F40	-202310.641	-64821.225	6.621	-429181.33072500
6	F48	-202309.597	-64824.194	1.644	-106570.97493600
7	F42	-202308.997	-64825.905	0.787	-51017.98723500
8	P6	-202308.810	-64826.267	15.623	-1012780.76924100
				倍面積	443.26186700

*** 座標面積計算表 (直角座標法) ***

*** 座標面積計算表 (直角座標法) ***						
地番	5号地		X座標	Y座標	X _{n+1} - X _{n-1}	Y (X _{n+1} - X _{n-1})
	No.	点名称				
1		P4	-202300.548	-64805.381	-13.709	888416.96812900
2		P5	-202316.218	-64816.818	-17.715	1148229.93087000
3		F39	-202318.263	-64815.201	-7.589	491882.56039900
4		F38	-202323.807	-64812.606	-9.311	603470.17446600
5		P11	-202327.574	-64811.071	14.341	-929455.56921100
6		P10	-202309.466	-64795.225	21.910	-1419663.37197500
7		R3	-202305.664	-64799.116	6.957	-450807.45001200

*** 座標面積計算表 (直角座標法) ***

*** 座標面積計算表 (直角座標法) ***						
地番		6号地				
No.	点名称	X座標	Y座標	X _{n+1} - X _{n-1}	Y (X _{n+1} - X _{n-1})	
1	P10	-202309.466	-64795.225	-11.796	764324.47410000	
2	P11	-202327.574	-64811.071	-20.102	1302832.14924200	
3	F35	-202329.568	-64810.258	-9.959	645445.35642200	
4	F64	-202337.533	-64804.381	-8.020	519731.13562000	
5	F47	-202337.588	-64804.328	2.612	-169268.90473600	
				面積		271.06527250
				地積		271.06㎡

*** 座標面積計算表 (直角座標法) ***

地 番	6号地	点 名 称	X 座 標	Y 座 標	Xn+1 - Xn-1	Y (Xn+1 - Xn-1)
1		P10	-202309.466	-64795.225	-11.796	764324.47410000
2		P11	-202327.574	-64811.071	-20.102	1302832.14924200
3		F35	-202329.568	-64810.258	-9.959	645445.35642200
4		F64	-202337.533	-64804.381	-8.020	519731.13562000
5		F47	-202337.588	-64804.328	2.612	-169268.90473600
6		F32	-202334.921	-64801.771	5.254	-340468.50483400
7		F31	-202332.334	-64799.290	16.973	-1099838.34917000
8		F29-1	-202317.948	-64786.702	16.556	-1072608.63831200
9		65-1	-202315.778	-64788.766	8.482	-549538.31321200
倍 面 積					610.40812000	
面 積					305.20406000	
地 積					305.20㎡	

*** 座標面積計算表 (直角座標法) ***

*** 座標面積計算表 (直角座標法) ***						
地番	道路	点名称	X座標	Y座標	X _{n+1} - X _{n-1}	Y (X _{n+1} - X _{n-1})
1		P9	-202273.497	-64843.825	3.841	-249065.13182500
2		F2	-202272.596	-64843.168	1.345	-87214.06096000
		F50	-202272.152	-64842.327	-0.237	15367.63149900
		50-1	-202272.833	-64841.469	-4.285	277845.69465500
		RSP1	-202276.437	-64839.861	-0.664	43053.66770400
			倍面積		12.19891700	
			面積		6.09945850	
			地積		6.10㎡	

Diagram illustrating the area calculation for a polygon defined by points F35, F36, F34, F64, F47, F2, and F50. The area is divided into two parts by a line segment connecting F36 and F64. The area of the polygon F35-F36-F34-F64-F47-F35 is 1.284. The area of the polygon F36-F34-F64-F2-F50-F36 is 5.65㎡. The total area is 6.93㎡.

*** 座標面積計算表 (直角座標法) ***

地 番	道 路	点 名 称	X 座 標	Y 座 標	X _{n+1} - X _{n-1}	Y (X _{n+1} - X _{n-1})
1		P9	-202273.497	-64843.825	3.841	-249065.13182500
2		F2	-202272.596	-64843.168	1.345	-87214.06096000
3		F50	-202272.152	-64842.327	-0.237	15367.63148900
4		50-1	-202272.833	-64841.469	-4.285	277845.69466500
5		RSPI	-202276.437	-64839.861	-0.664	43053.66770400
					倍 面 積	12.19891700
					面 積	6.0945850
					地 積	6.10㎡

*** 座標面積計算表 (直角座標法) ***

地 番	その他1		X 座 標		Y 座 標		X _{n+1} - X _{n-1}		Y (X _{n+1} - X _{n-1})	
	No.	点 名 称								
1		F38	-202322.807	-64812.606		3.483	-225742.30668900			
2		F37	-202324.091	-64813.113		-5.761	373386.34399300			
3		F35	-202329.568	-64810.258		-3.483	225734.12861400			
4		P11	-202327.574	-64811.071		5.761	-373376.58003100			
							倍 面 積		3.58587800	
							面 積		1.79293900	
							地 積		1.79㎡	

*** 座標面積計算表 (直角座標法) ***

地番	その他2	点名称	X座標	Y座標	X _{n+1} - X _{n-1}	Y (X _{n+1} - X _{n-1})
1		F35	-202329.568	-64810.258	6.716	-435265.69272800
2		F36	-202330.817	-64810.558	-3.926	254446.25070800
3		F34	-202333.494	-64808.331	-6.716	435252.75099600
4		F64	-202337.533	-64804.381	3.926	-254421.99806600
					倍面積	11.30917000
					面積	5.65458500
					地積	5.65㎡